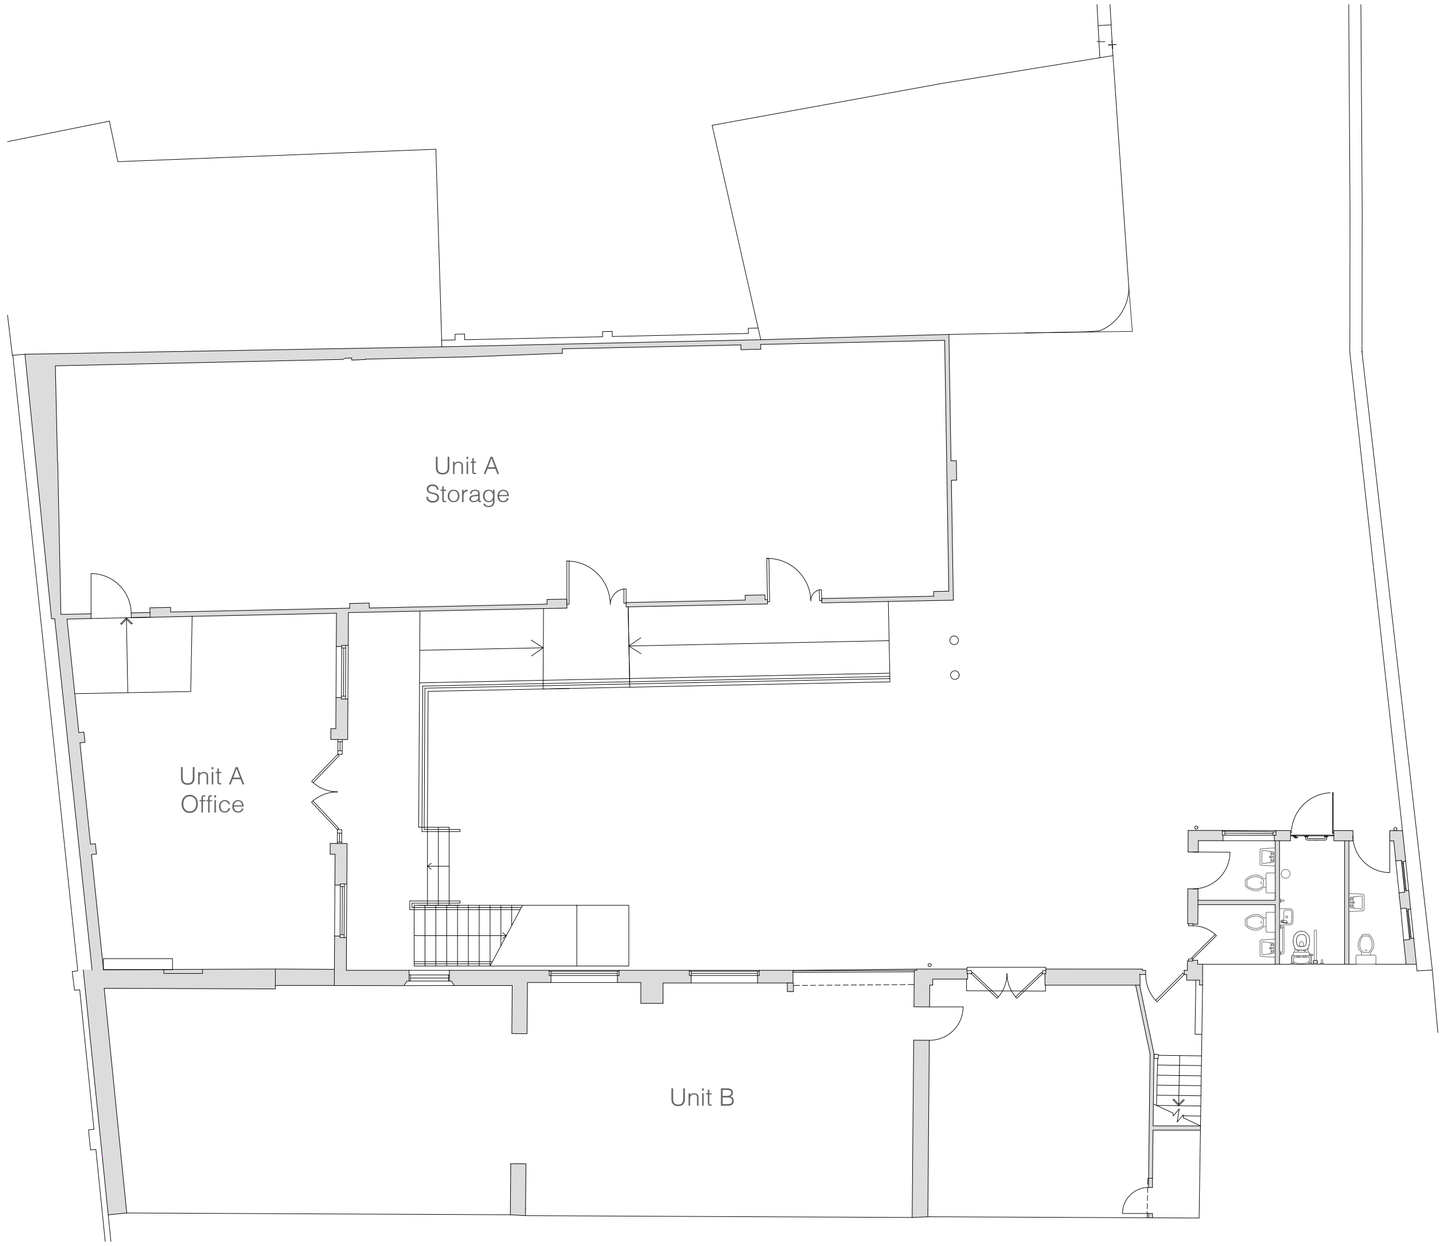

Proposed Ground Floor Plan

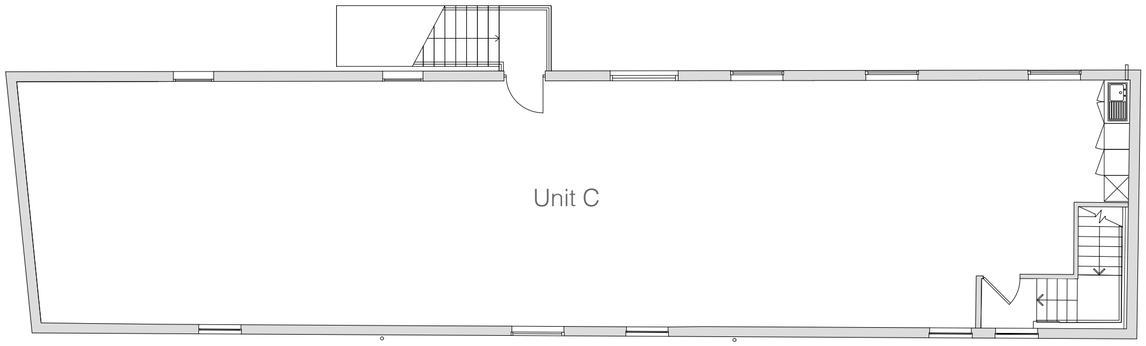

Proposed First Floor Plan

Drawing Notes

N

Notes

Do not scale from this drawing.
Use figured dimensions only.
Check all critical dimensions on site.
This drawing is to be read in conjunction with the Specification.
Report any discrepancies to CA and seek instructions.
If in any doubt then ask.

Rev	Date	Description

akroteria

Client
Horsham District Council

Project
37 Bishopric
Horsham

Drawing Title
Proposed Plans

Status
Marketing

A2	Scale	Date	Drawn	Checked
	1:100	20/12/24	-	-
Rev	Drawing Number			
-	2523 014			

RICS